VECTORWORKS EDUCATIONAL VERSION

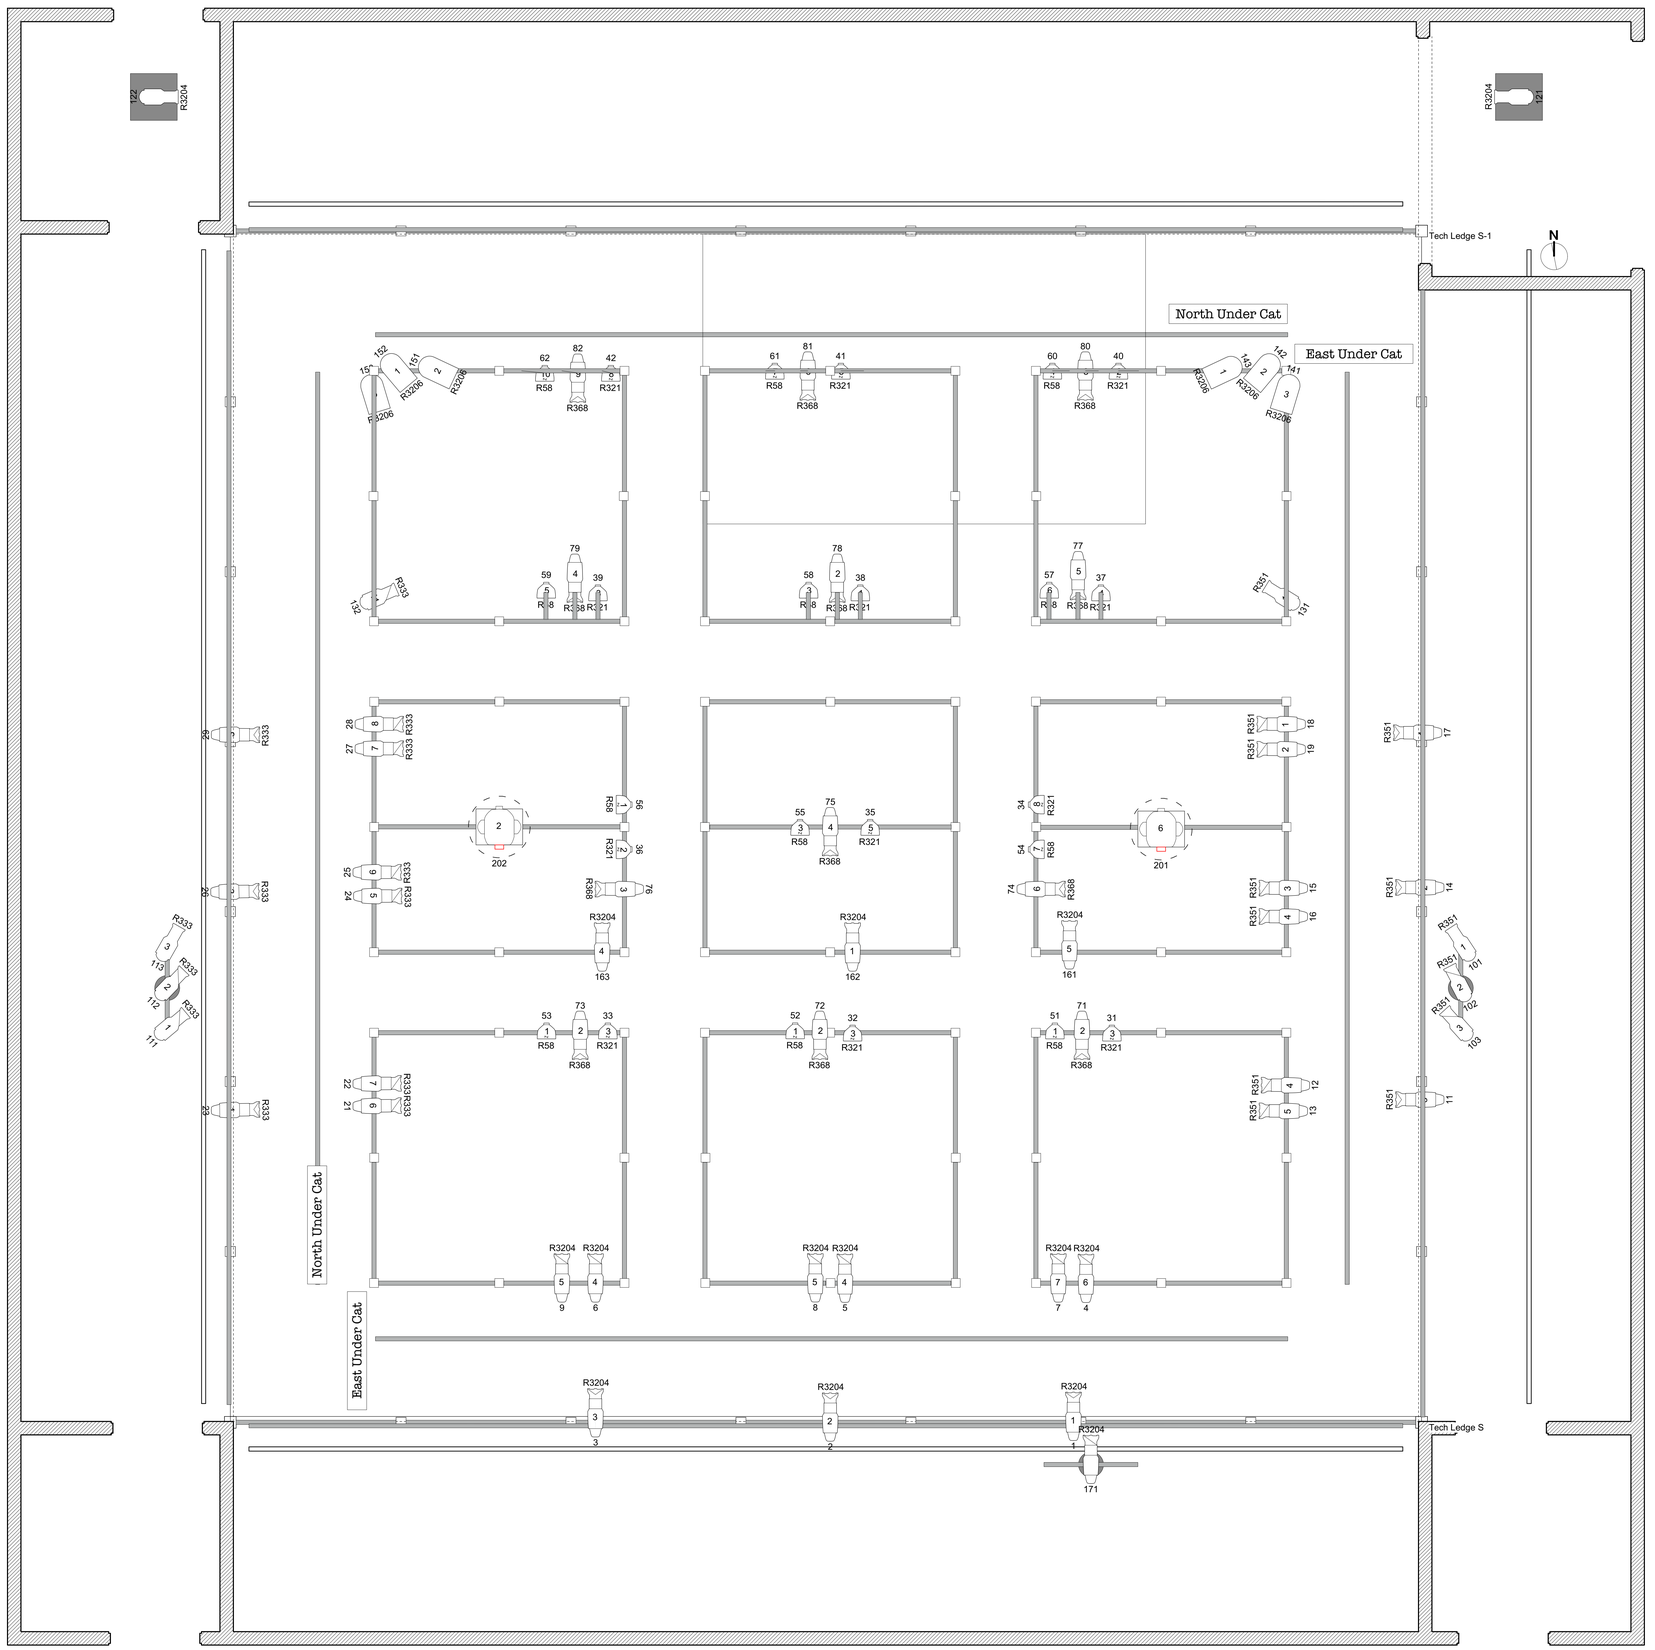

KEY

- Source 4 26°
- Source 4 50°
- Altman 6x9
- Altman 6x12
- Parnell
- Par 64

Legend

Date	Version
5/1/19	1

Show: next to normal

Directed By: WIlliam Vonada

Produced By: Jordan Danel

Scenic Design By: Peta Mckenna

Lighting Design By: Amber Smith Lighting Design

Sheet Title

Next to Normal plot.vwx

Drawn By | Scale

Reviewed By | Sheet No.

Date

CAD File Name

1 [Drawing Title]
Scale: 1/2" = 1'-0"

VECTORWORKS EDUCATIONAL VERSION